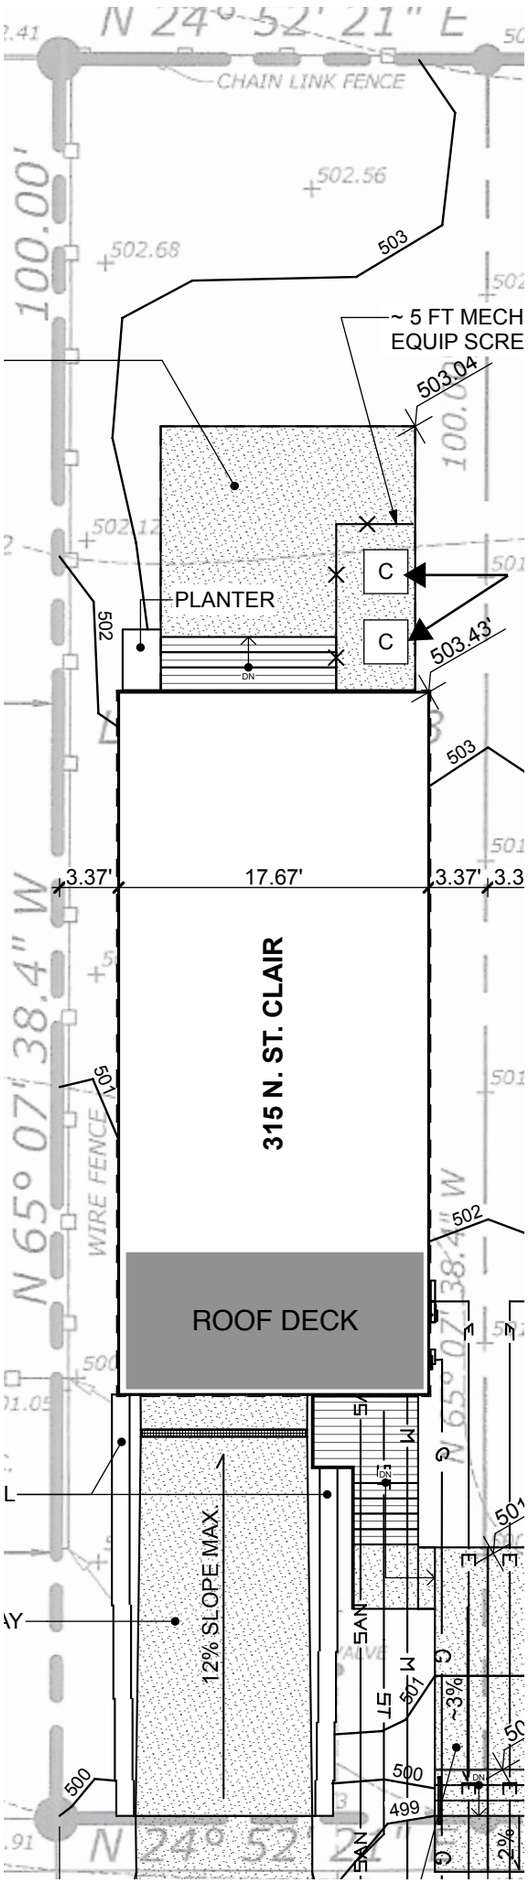

Proposed AC condensers:
Plan dimensions:
2'-0"" x 2'-0",
Distance from property line:
5'-0" ft
Distance from rear facade:
1'-0"
Distance between condensers:
1'-0"

TAI + LEE architects PC
3106 Brereton Street
Pittsburgh PA 15219 t: 412.880.4020

315 N. St.Clair Plot Plan w/ HVAC Condensers

owner: ELDI Real Estate LLC

Lot & Block: 83-K-83
315 North St. Clair St
Pittsburgh, PA 15206

job #: 19110
scale: 1"=10"
date: 03/26/21
rev.:

P-1